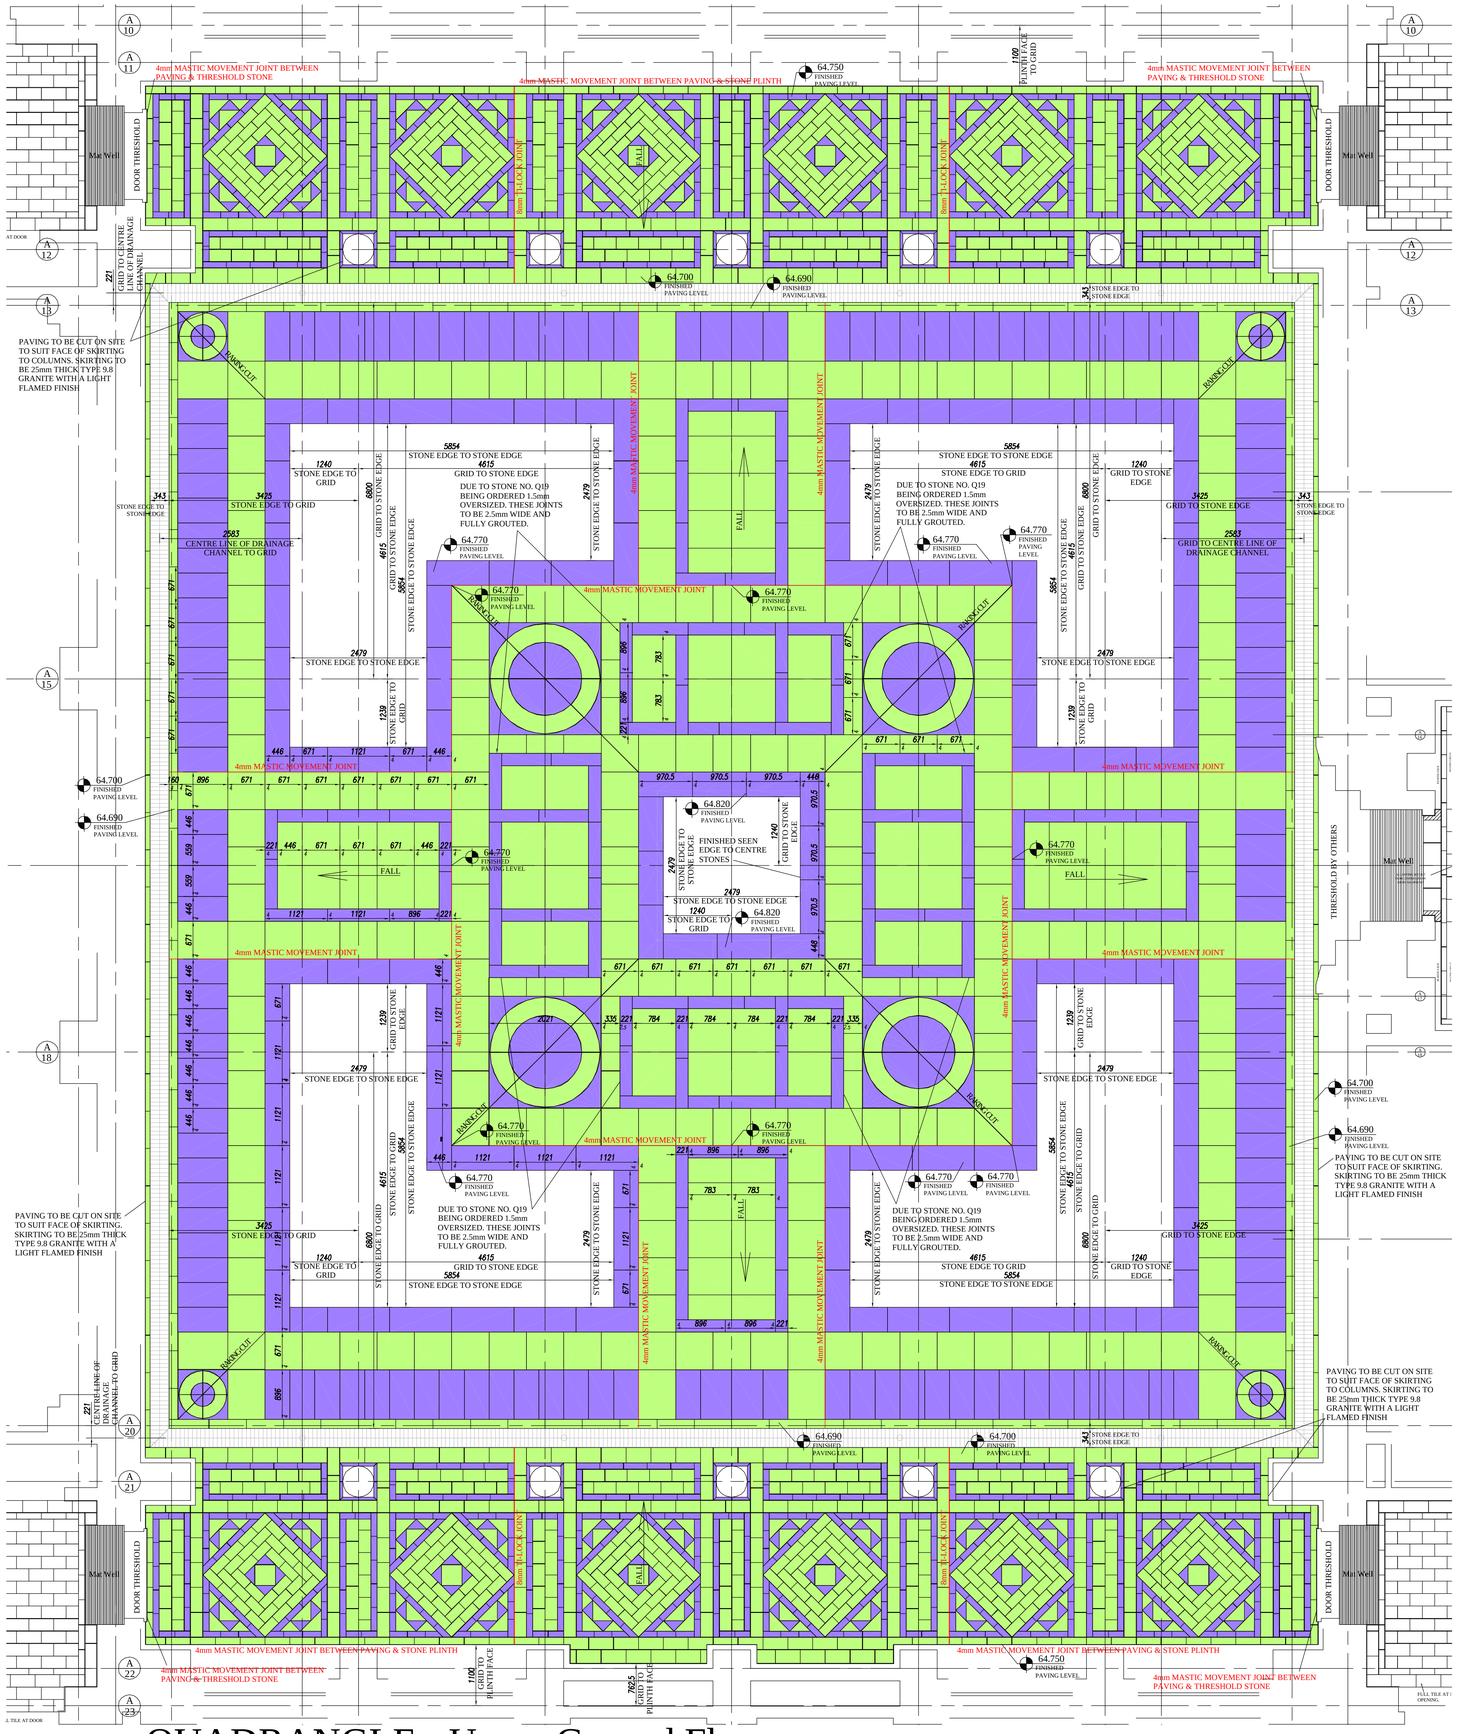

QUADRANGLE - Upper Ground Floor

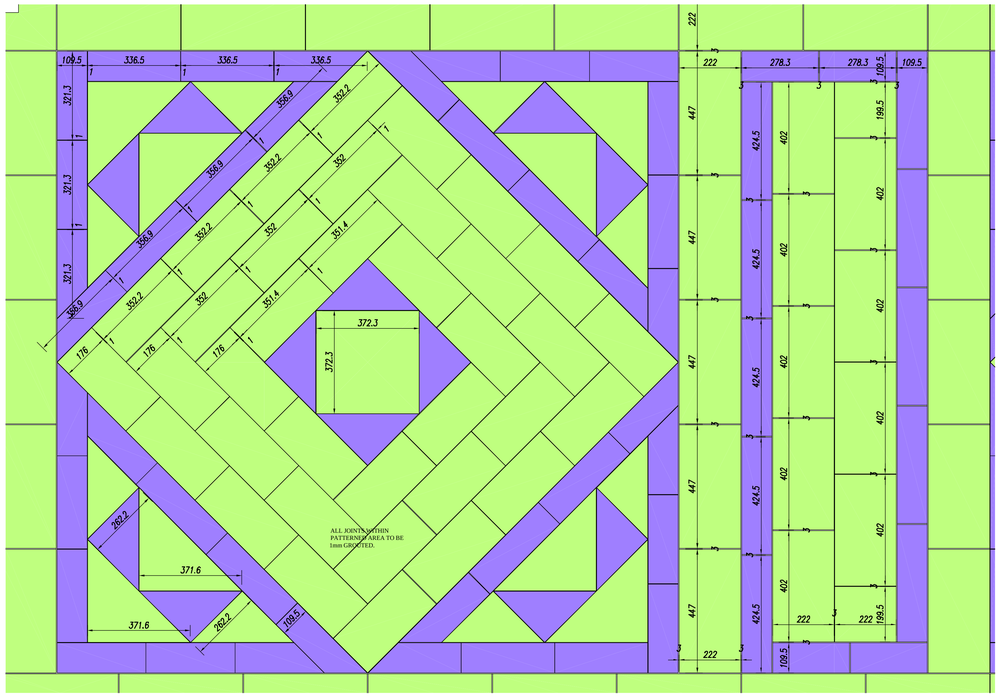

DETAIL - Quadrangle Arcade Pattern

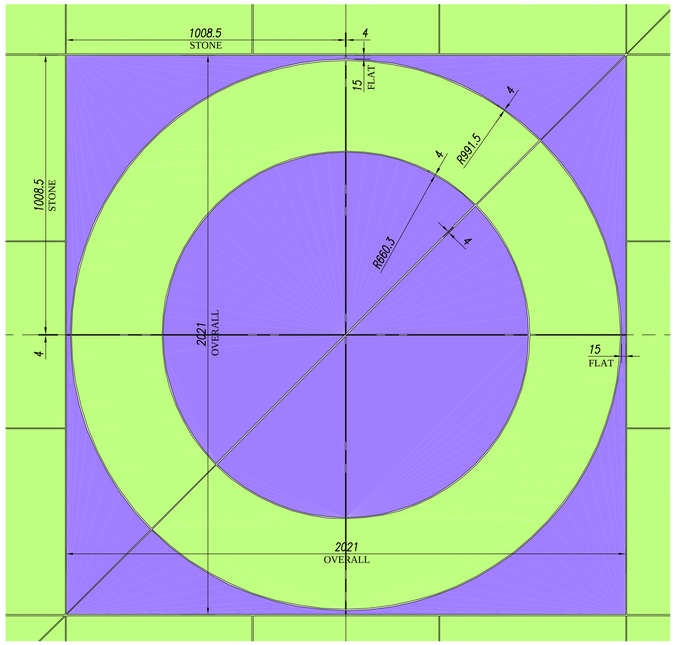

DETAIL - Quadrangle Large Circular Pattern

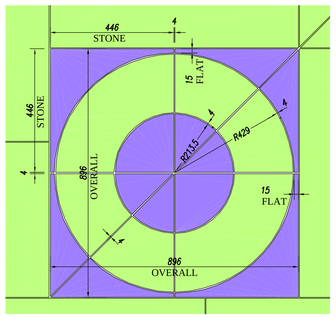

DETAIL - Quadrangle Small Circular Pattern

STONE TYPE 9.8 - LIGHT FLAMED FINISH, 60mm THICK

STONE TYPE 9.3 - LIGHT FLAMED FINISH, 60mm THICK

FLOORING LEGEND

STONE TYPES SUBJECT TO SAMPLES BEING APPROVED BY ARCHITECT

A	07.09.2007	UPDATED IN ACCORDANCE WITH ARCHITECTS COMMENTED DRAWING DATED 14-08-07.

No dimensions to be scaled from this drawing. All dimensions on this drawing are in millimetres unless otherwise stated.

MEDUSA STONEMASONRY LTD
MARBLE - GRANITE - STONE

No.3 CANVIN COURT.
BANCOMBE ROAD TRADING ESTATE.
SOMERTON. SOMERSET. TH11 6SB
Tel: 01458 274404 Fax: 01458 274202

WL STONE Ltd
52a HYDE ROAD • PAIGNTON
DEVON • TQ4 5BY
T: 01803 669297 F: 01803 666059
E: wlstone.design@tiscali.co.uk

Contract

Oxford Centre for Islamic Studies
Marston Road
Oxford

Drawing title

PAVING LAYOUT
UPPER GROUND FLOOR
Quadrangle & Quadrangle Arcades

Scale	Date	Drg size
1:40, 1:10, 1:8@A0	July 2007	A0
Cont. No.	**Drawing No.**	**Revision**
251	L-UG-01	A