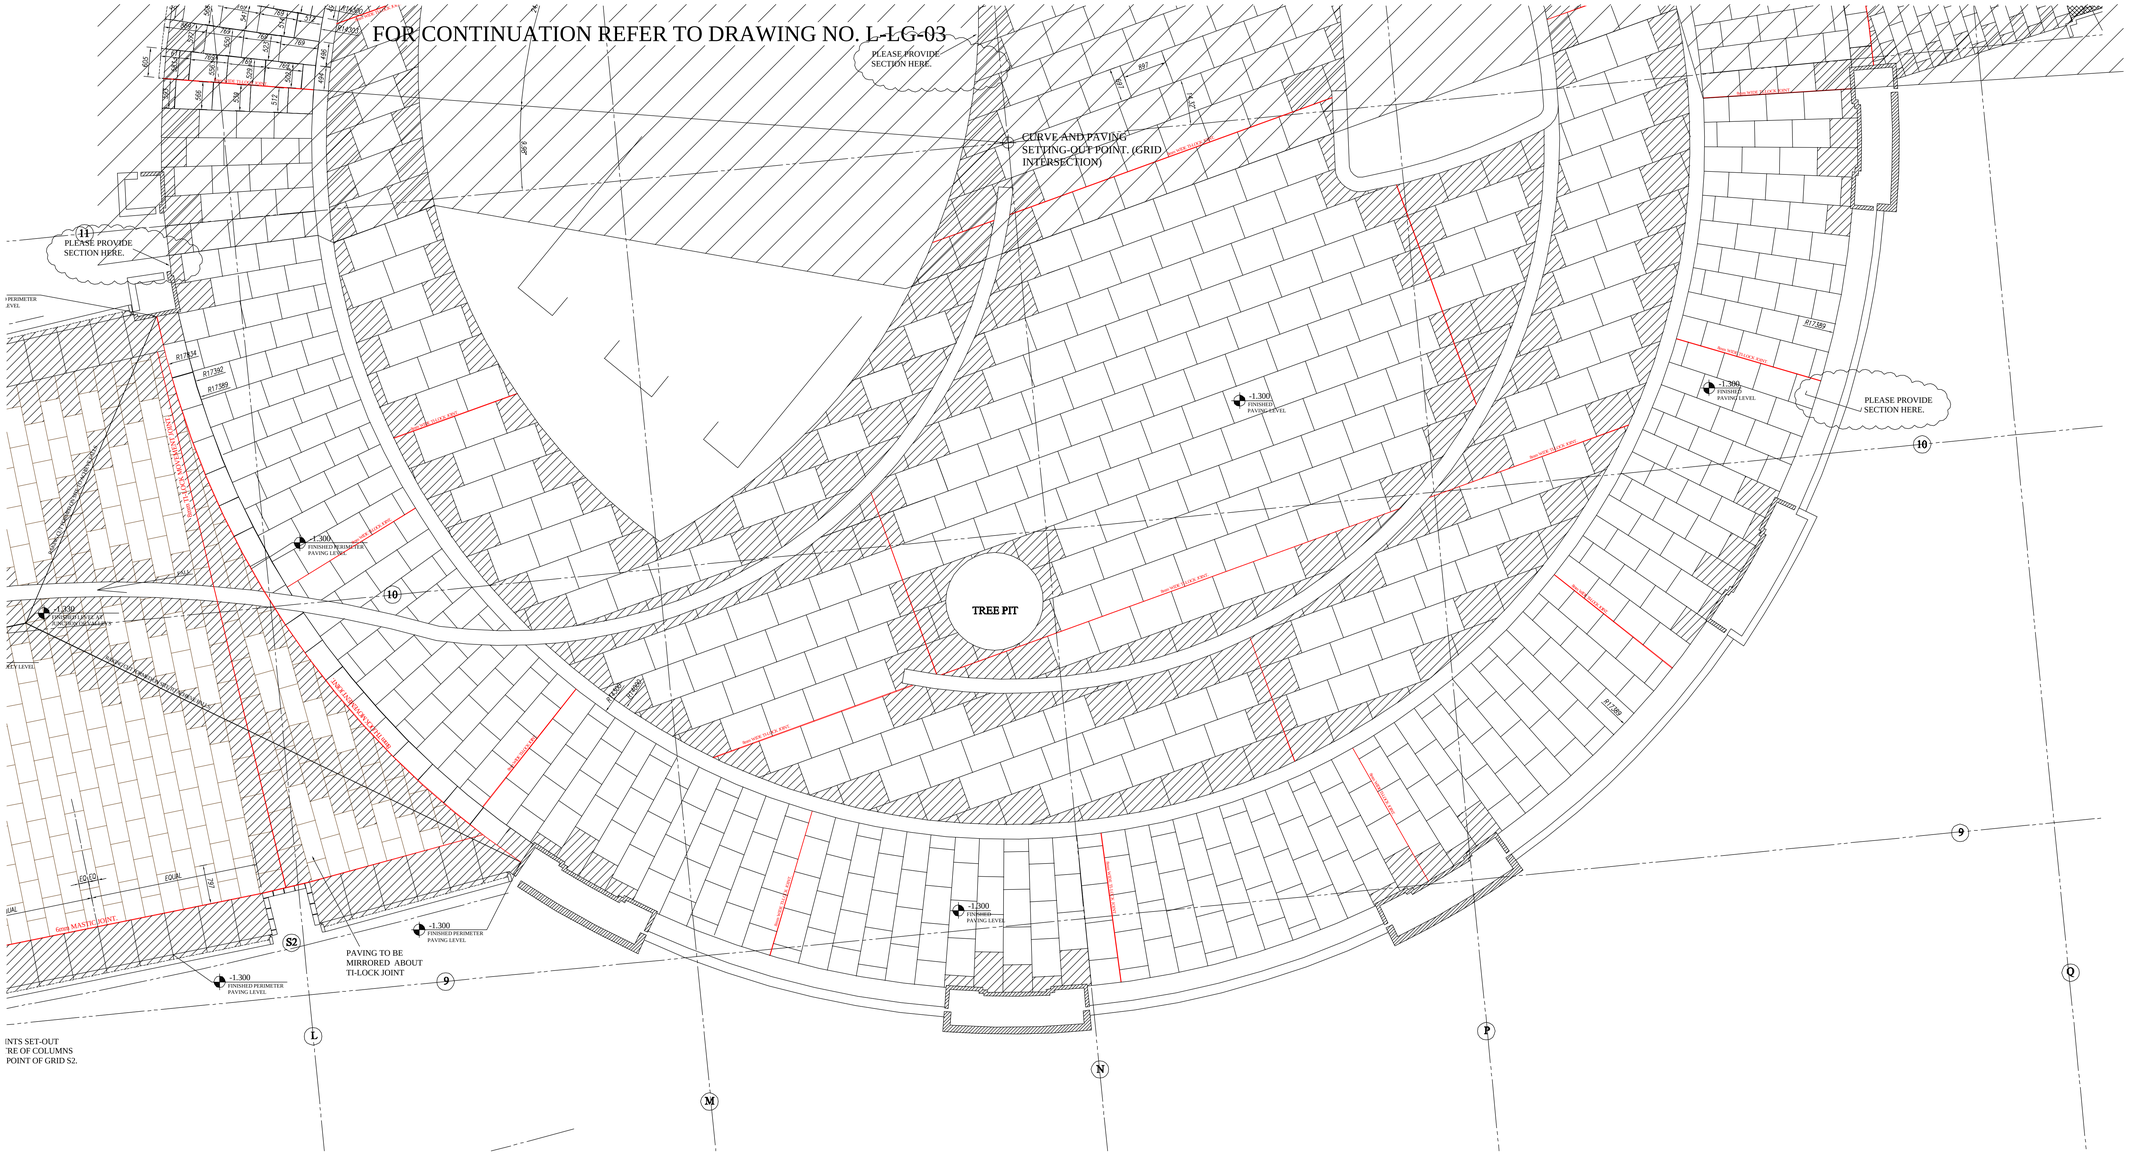

Location Plan

Refer to Key drg. no. K-LG-01

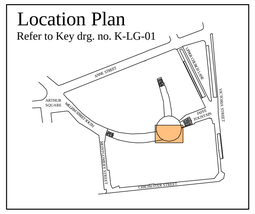

FOR APPROVAL

ALL HATCHED STONES ORDERED OVER-SIZE TO BE CUT TO SUIT ON SITE.

FOR MATERIAL TYPES AND FINISHES REFER TO DRAWING NUMBER 278-M-LG-01.

No dimensions to be scaled from this drawing. All dimensions on this drawing are in millimetres unless otherwise stated.

MEDUSA STONEMASONRY LTD
MARBLE - GRANITE - STONE

No.3 CANVIN COURT.
BANCOMBE ROAD TRADING ESTATE.
SOMERTON SOMERSET. TA11 6SB
Tel: **01458 274404** Fax: **01458 274202**

WL STONE Ltd
52a HYDE ROAD • PAIGNTON
DEVON • TQ4 5BY
T: 01803 669297 F: 01803 666059
E: wlstone.design@tiscali.co.uk

Contract

VICTORIA SQUARE
BELFAST

Drawing title

MALL PAVING LAYOUT
LOWER GROUND FLOOR
Central Dome
sheet 2 of 2

Scale	Date	Dwg size
1:45@A0	Nov 2006	A0

Cont. No.	Drawing No.	Revision
278	L-LG-04	-